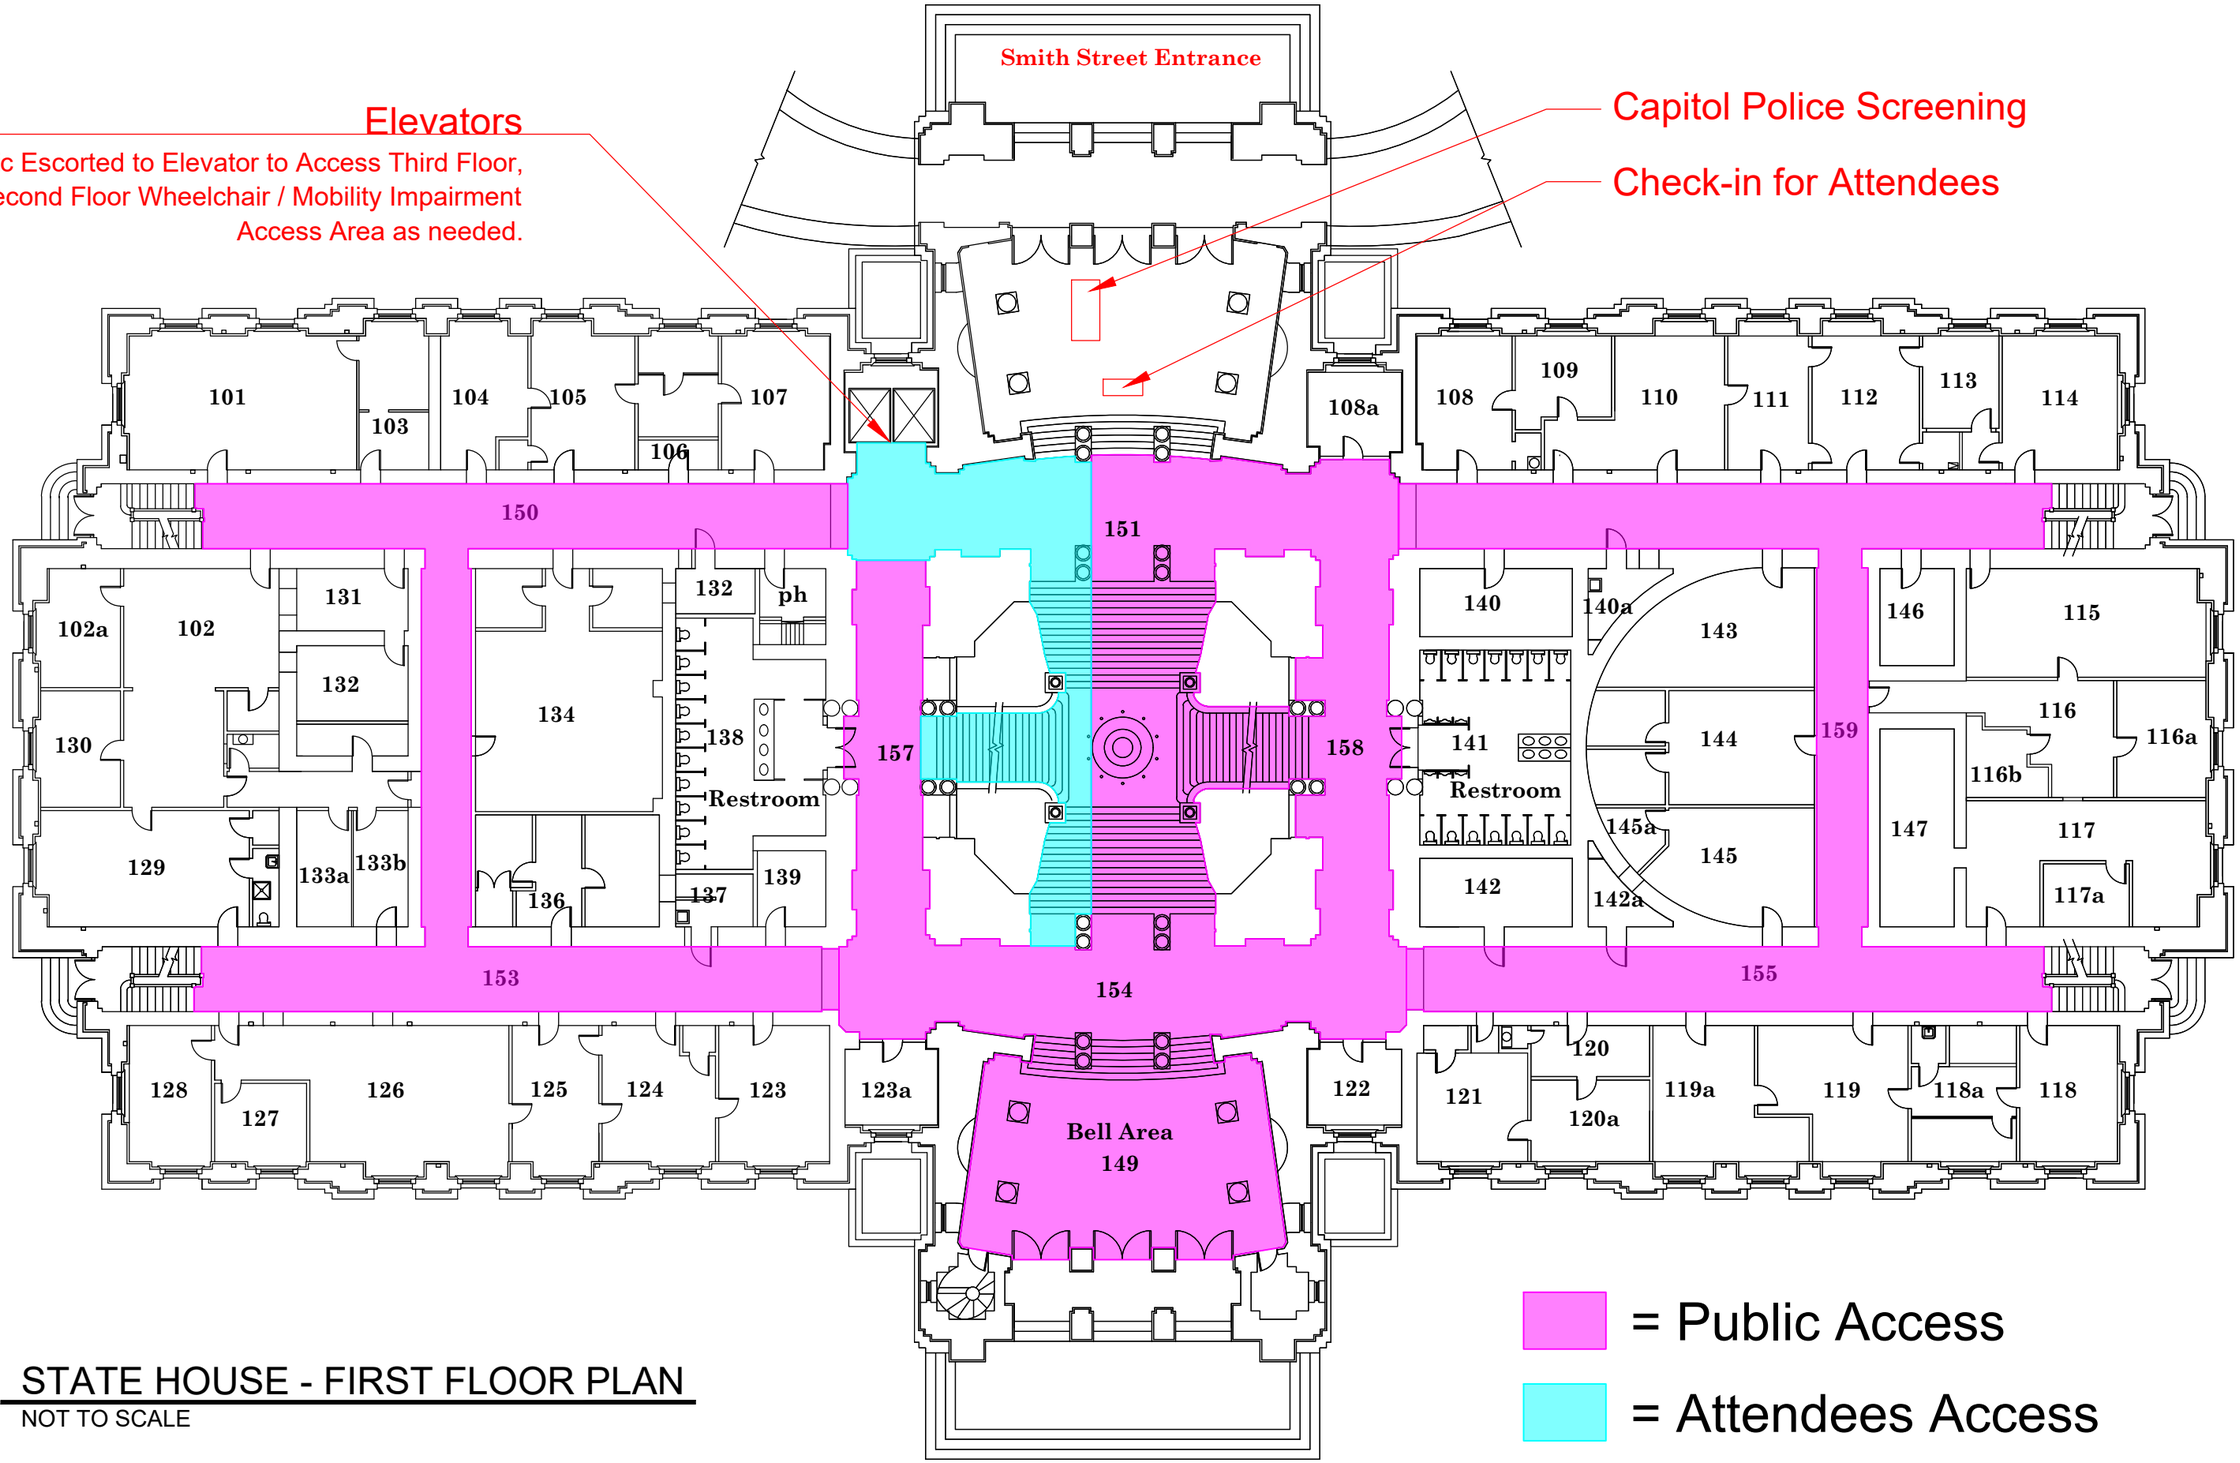

= Public Access

= Attendees Access

STATE HOUSE - FIRST FLOOR PLAN

NOT TO SCALE

State of Rhode Island Department of Administration Division of Capital Asset Management and Maintenance One Capitol Hill Providence, RI 02908-5853	RHODE ISLAND STATE HOUSE SMITH STREET PROVIDENCE, RI 02908	SCALE: N/A DATE: 01-05-2026 REVISED DATE: REF #: T.B.D.	TITLE: 2026 STATE OF THE STATE ACCESS PLAN	DRAWING NUMBER: N/A PROJECT NORTH